
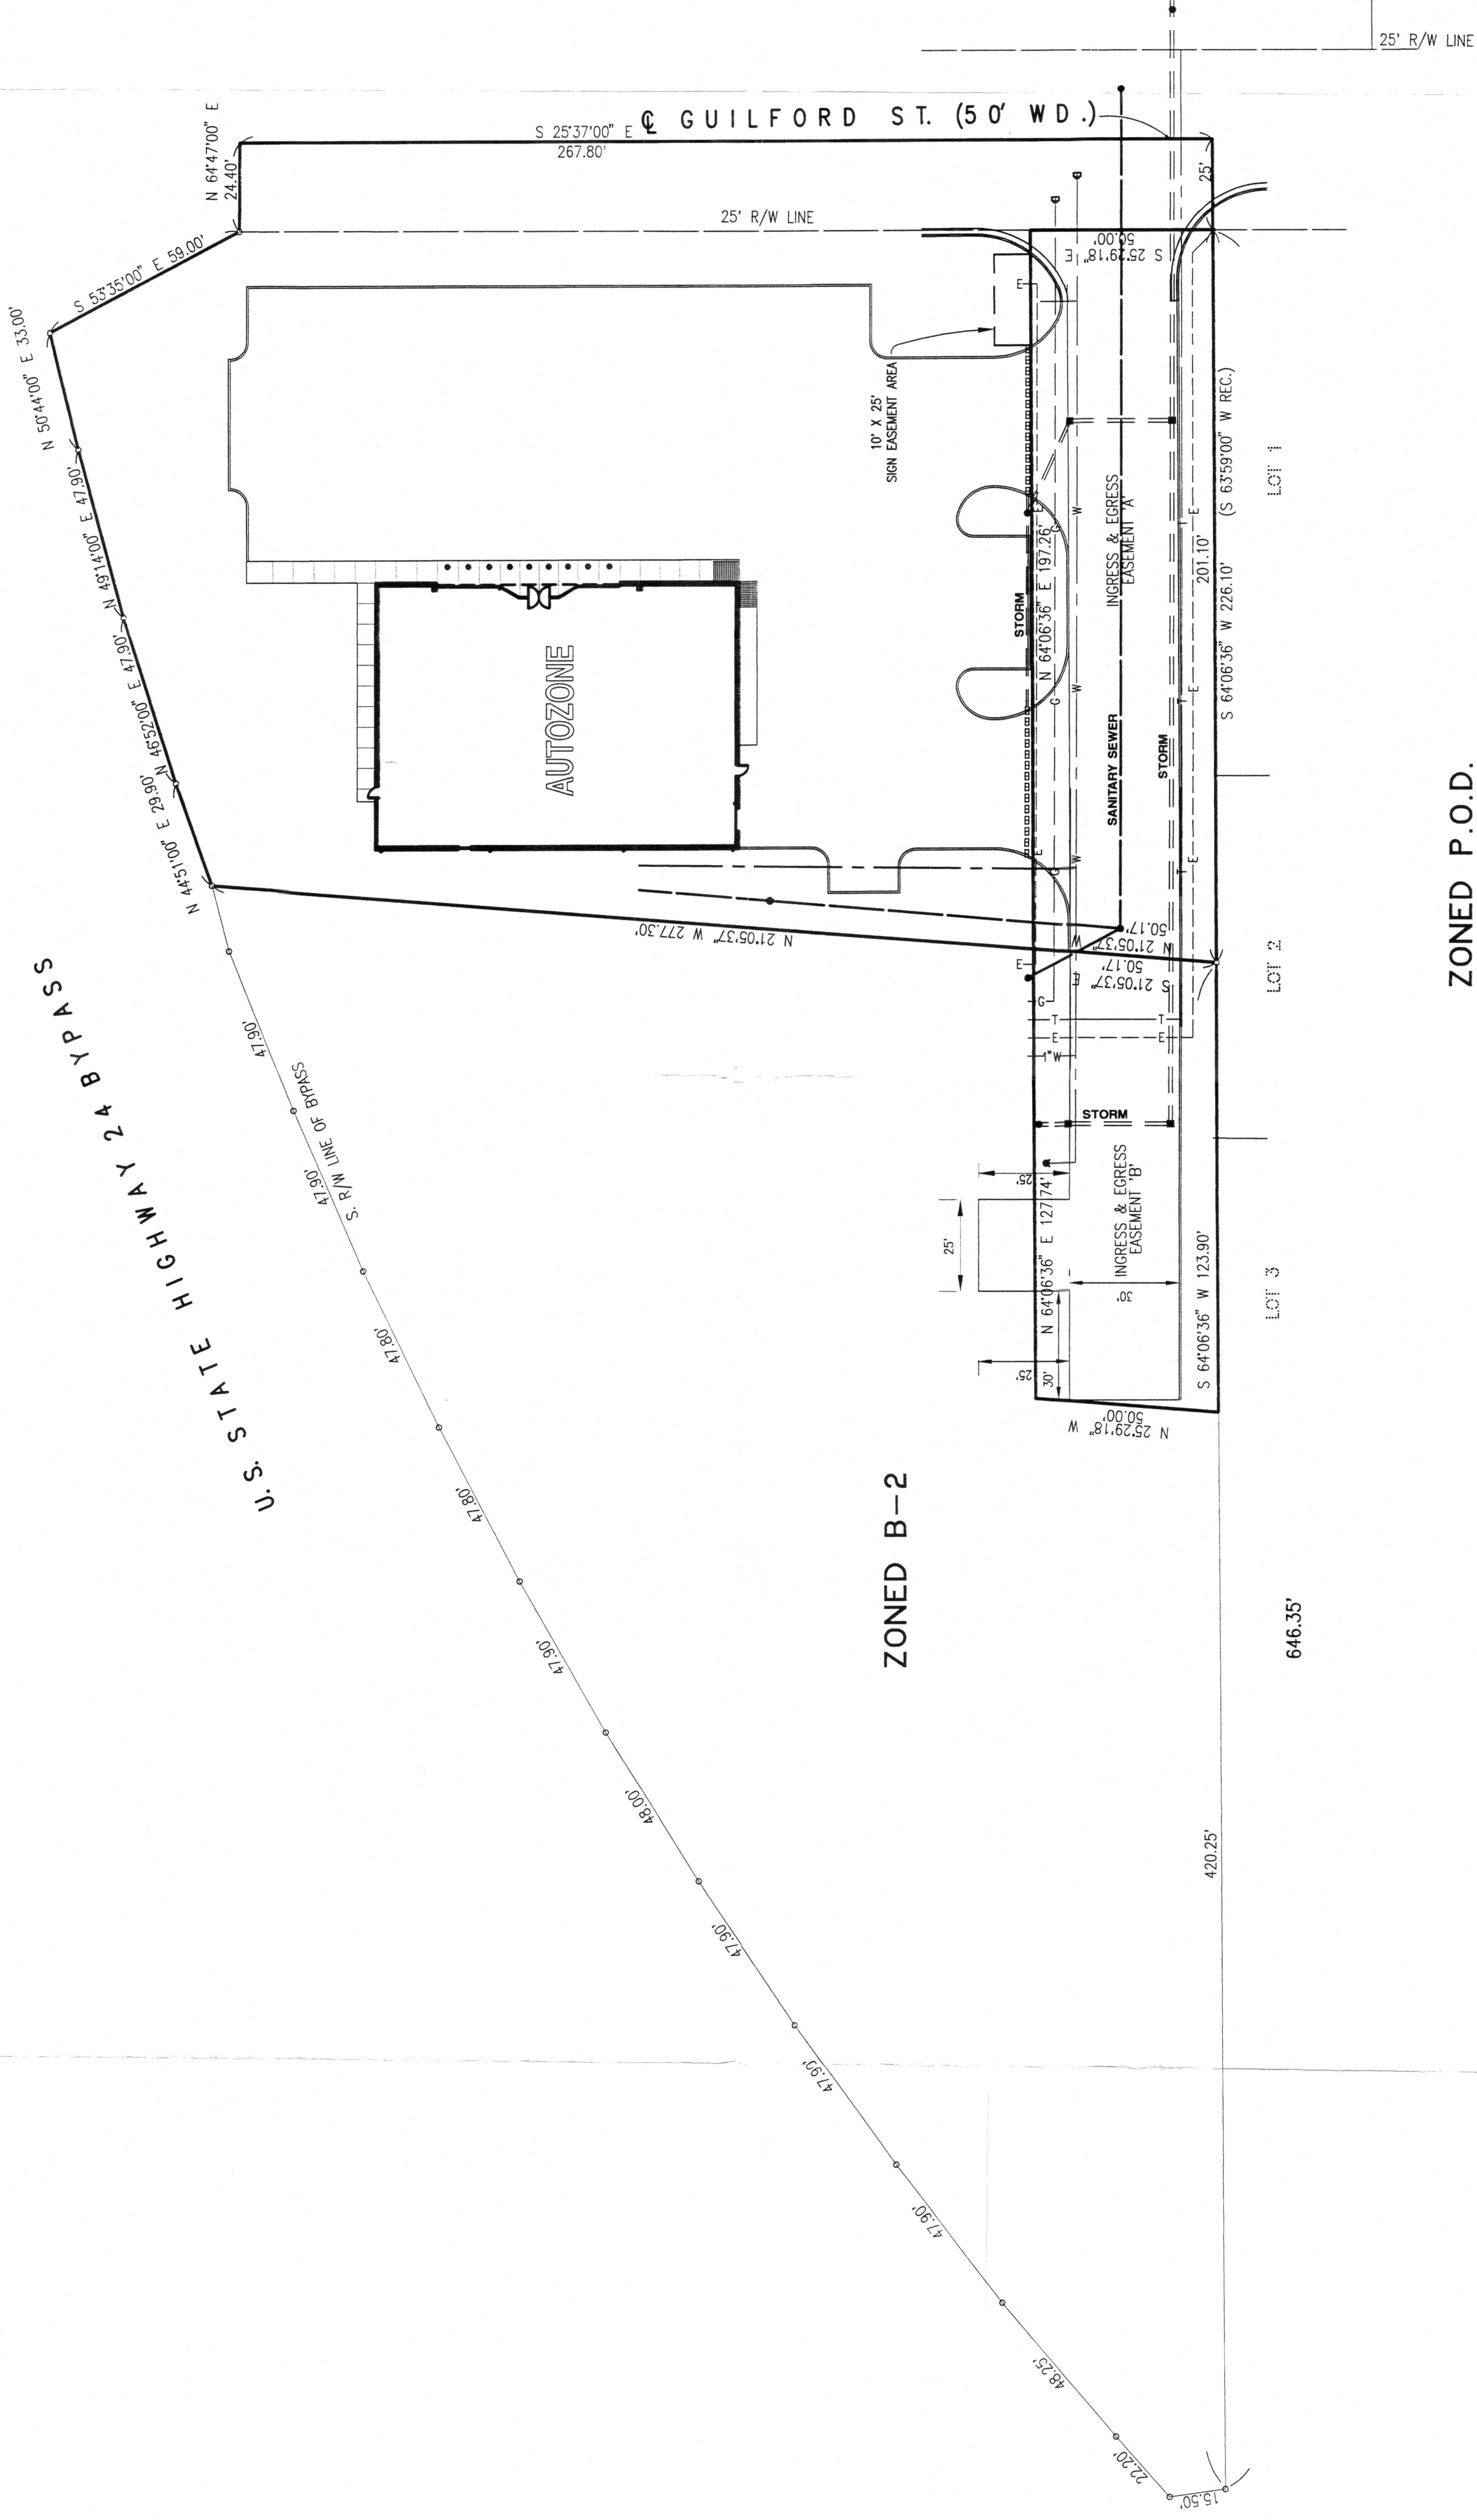



DEVELOPMENT DRAWING

A PART OF TRACT NO 18 IN THE RESERVE OF 10 SECTIONS, T. 28 N., R. 9 E

A PART OF TRACT NO 18 IN THE RESERVE OF 10 SECTIONS, T. 28 N., R. 9 E

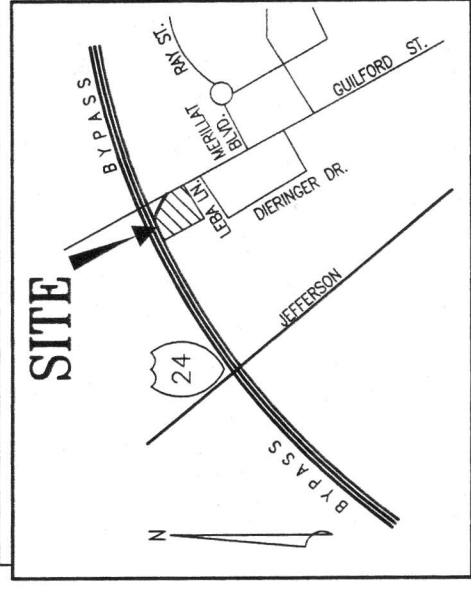

ZONED P.O.D.

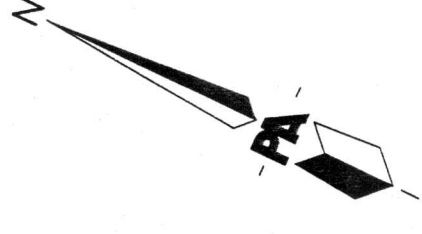

0 30 60 90

SCALE 1" = 30'

ANY INFORMATION ON THIS DRAWING IS NOT INTENDED TO BE SUITABLE FOR USE BY ANY PERSON OR CORPORATION OR ANY OTHERS ON EXTENSION OF THIS PROJECT FOR ANY PURPOSE OR FOR ANY USE OTHER THAN THAT SPECIFICALLY IDENTIFIED IN THE VERIFICATION AND ADOPTION BY THE ENGINEER, ARCHITECT OR SURVEYOR FOR THE SPECIFIC PURPOSE INTENDED WILL BE AT THE USERS SOLE RISK AND WITHOUT LIABILITY OR LEGAL EXPOSURE TO THE ENGINEER, ARCHITECT OR SURVEYOR.

ALL UNDERGROUND UTILITIES MUST BE FIELD VERIFIED BY THE COMPACTOR BEFORE ANY CONSTRUCTION MAY BEGIN.

DATE		REVISIONS	
1/24/97		DATE	BY
SCALE			
1" = 30'			
FILE #			
961439			

SHEET

OF

PEIRCE & ASSOCIATES
LAND SURVEYORS & PROFESSIONAL ENGINEERS
3521 SUGAR MAPLE COURT, SOUTH BEND, IND. 46628
PHONE 219/234-4003 • FAX 219/234-4719

PEIRCE & ASSOCIATES

PA

ANY INFORMATION ON THIS DRAWING IS NOT INTENDED TO BE SUITABLE FOR RELIANCE BY ANY PERSON, FIRM OR CORPORATION OR ANY OTHERS ON EXTENSION OF THIS PROJECT OR FOR ANY USE ON ANY OTHER PROJECT. ANY REUSE WITHOUT WRITTEN VERIFICATION AND ADOPTION BY THE ENGINEER, ARCHITECT OR SURVIVOR FOR THE SPECIFIC PURPOSE INTENDED WILL BE AT THE USERS SOLE RISK AND WITHOUT LIABILITY OR LEGAL EXPOSURE TO THE ENGINEER, ARCHITECT OR SURVIVOR.

ALL UNDERGROUND UTILITIES MUST BE FIELD VERIFIED BY THE CONTRACTOR BEFORE ANY CONSTRUCTION MAY BEGIN.

ALL UNDERGROUND UTILITIES MUST BE FIELD VERIFIED BY THE CONTRACTOR BEFORE ANY CONSTRUCTION MAY BEGIN.